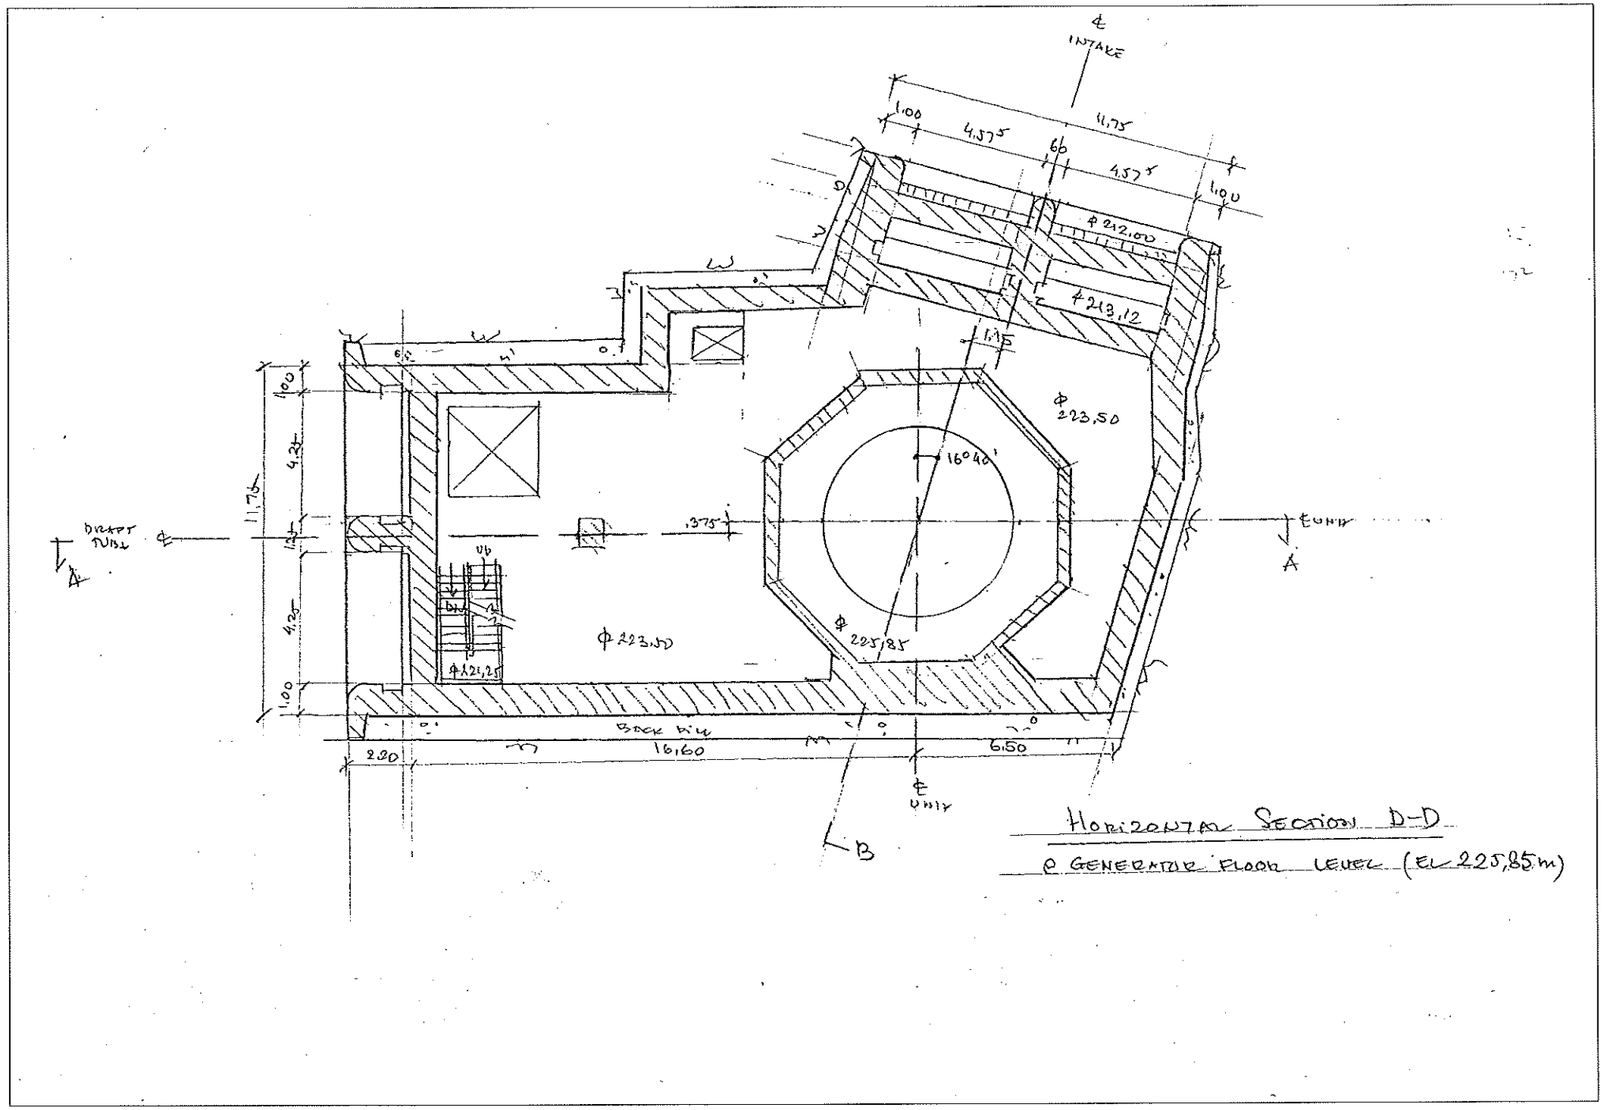

0 4 8 12 Metres

Scale 1:200

Figure 3

SWIFT RIVER ENERGY LTD.

NORTH BALA SMALL HYDRO PROJECT

PLAN AT GENERATOR FLOOR LEVEL

HATCH™